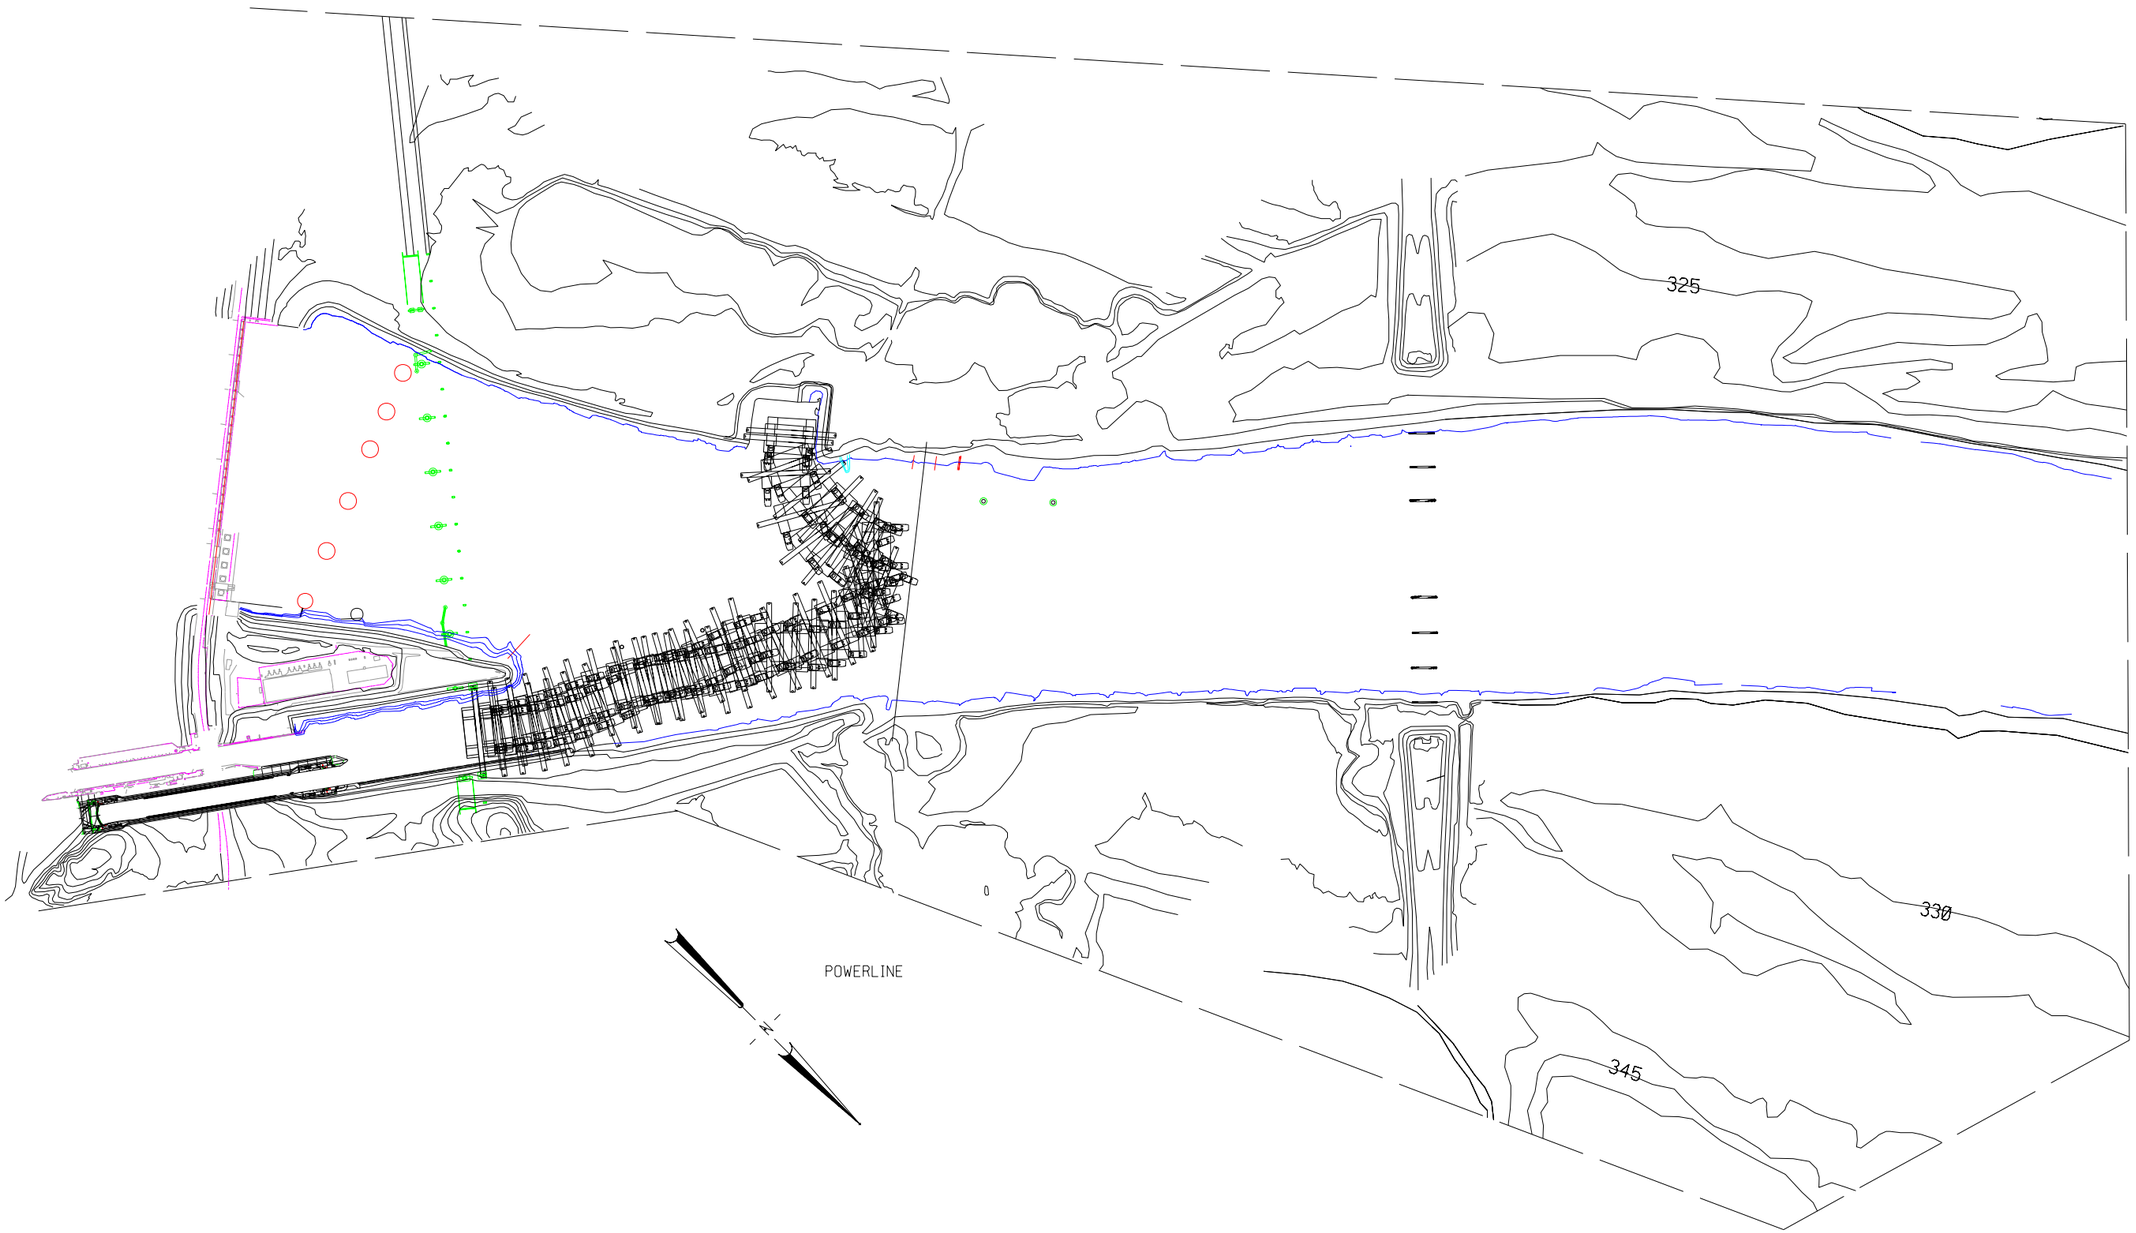

LEGEND

NOTE : 15-BARGE TOW

ALL CONTOURS AND ELEVATIONS ARE
IN FEET REFERRED TO OHIO RIVER DATUM

SCALES IN FEET

PROTOTYPE 0 500 1000 1500 2000

MODEL 0 5 10 15 20

TOW TRACKS

PLAN B-2, FLOAT-IN, PILING

DISCHARGE: 300.0 TO 303.0 TW

UPPER POOL EL: 359.0 FT

LOWER POOL EL: 303.0 FT